


105G
Cantor Fitzgerald
105G

105G
Cantor Fitzgerald
105G

105G
Cantor Fitzgerald
105G

105G
Cantor Fitzgerald
105G

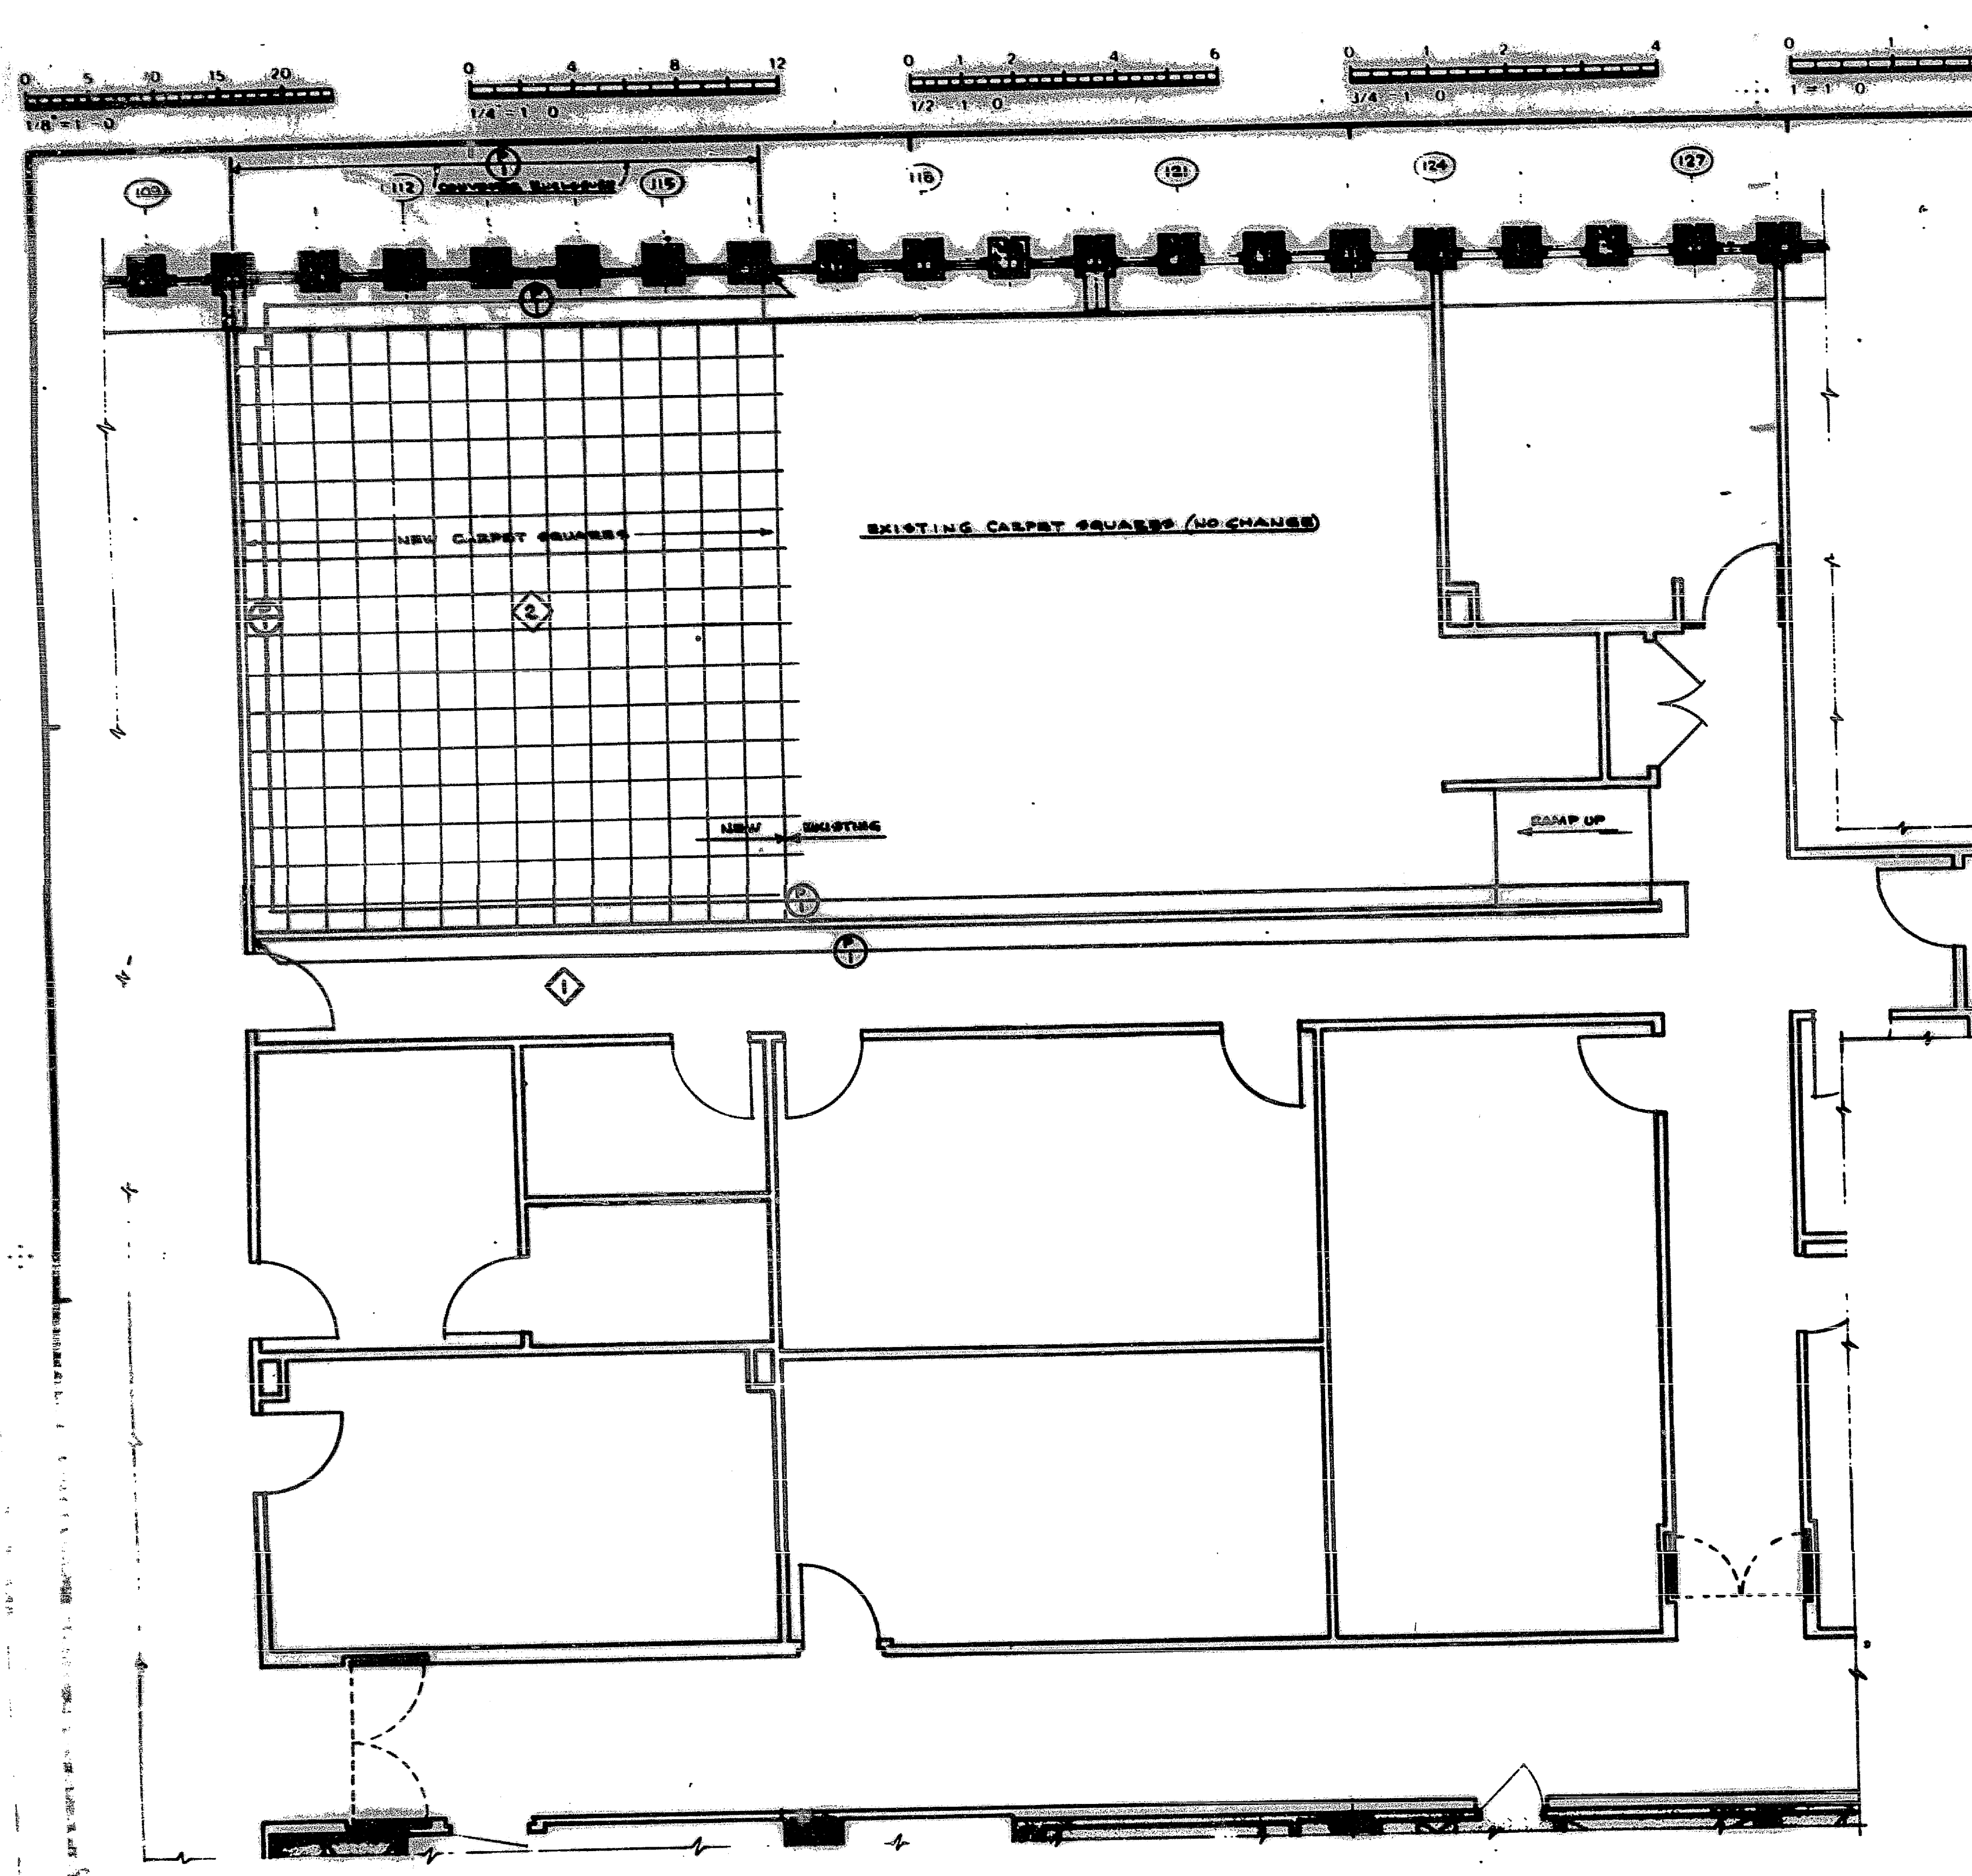

NOTE: AREAS WHERE FINISHES ARE NOT INDICATED ARE EXISTING & REMAIN UNCHANGED

- GENERAL NOTES:**
- SEE DRAWING NO. 105G-1 FOR ADDITIONAL NOTES & SPECIFICATIONS
 - ALL INTERIOR FINISHES SHALL COMPLY WITH THE N.Y.C. BUILDING CODE SECTION C-25-304.10
 - CARPETING SHALL CONFORM TO PORT AUTHORITY SPECIFICATIONS AND STANDARDS DEVELOPED RATINGS

- FLOORING & BASE**
- CARPET TILES SHALL BE CUT & FORM FITTED AROUND NEW TRADING DESKS
 - PROVIDE A STRAIGHT VINYL BASE TO MATCH EXISTING IN ADJACENT AREAS AS FOLLOWS:
SPACE NO. 1 NORTH WALL
SPACE NO. 4 SOUTH & WEST WALL OF EXPANSION AREA
 - BASE SHALL BE KENOGRE VINYL WALL BASE (SEAL) OVER WHITE KC-28

- PAINTING**
- REFER TO PAINTING NOTES ON DRAWING 105G-1
 - PAINT SHALL BE DEVOS, PRATT & LAMBERT OR APPROVED EQUAL
 - ALL SURFACES TO BE PAINTED SHALL BE PROPERLY PRIMED BEFORE APPLYING FINISH COAT
 - WALLS SHALL HAVE (2) FINISH COATS OF FLAT WALL PAINT
 - HOLLOW METAL DOORS & FRAMES, INDUCTION UNIT ENCLOSURE ETC. SHALL RECEIVE (2) FINISH COATS OF SEMI-GLOSS ENAMEL, EGG SHELL FINISH
 - PAINTING CONTRACTOR SHALL PREPARE SAMPLES OF ALL PAINT COLORS FOR THE DESIGNER'S APPROVAL PRIOR TO STARTING WORK
 - PAINT NEW VINYL BASES TO MATCH WALLS IN ALL AREAS WHERE EXISTING BASES ARE PAINTED

SYMBOL LEGEND


◇	FLOOR FINISH SYMBOL
⊕	WALL FINISH SYMBOL
⊖	WALL COVERING W/ WOODWORK
⊗	BASE FINISH SYMBOL
⊙	INDICATES FINISH ON EACH SIDE OF EDGE
○	SPACE NUMBER

FLOOR FINISHES

1	EXISTING COVERED CARPET TO REMAIN & BE REUSED
2	NEW 1-2-5-5 CARPET SQUARES OVER EXISTING CARPET. REMOVE MINIMUM COVERAGE SQUARES. SEE NO. 105G-1
3	EXIST. 1-2-5-5 CARPET. REMOVE EXISTING CARPET, CLEAN & POLISH TILE. REPLACE BROKEN OR DAMAGED TILE AS REQUIRED.

WALL FINISHES

1	PAINT TO MATCH COLOR OF EXISTING WALL IN TRADING ROOM & CORRIDOR
2	PAINT TO MATCH EXISTING CORRIDOR WALLS
3	PAINT TO MATCH EXISTING WALLS IN SPACE NO. 8
4	PAINT TO MATCH EXISTING WALLS IN SPACE NO. 11

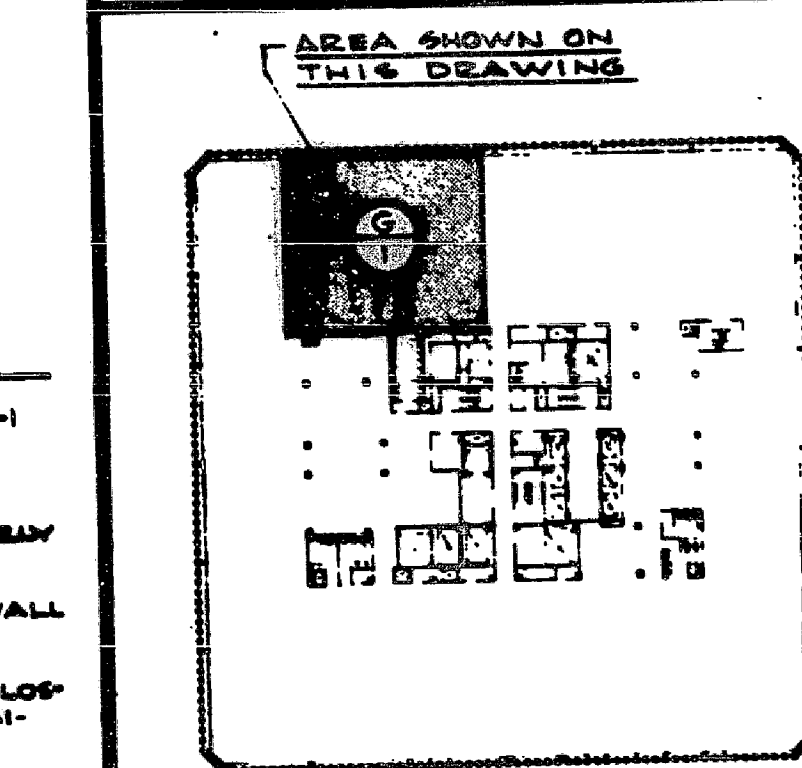

KEY PLAN
1/8" = 1'-0"

PHASE
G
TAA NO. 3559

IF THIS DRAWING IS NOT 24" x 36" IT IS A REDUCED PRINT SCALE ACCORDINGLY

CFA

CHARLES D. FLAYMAN ASSOCIATES INC
880 CANAL STREET STAMFORD, CT 06902
203 348-4300

JOHN C. WESTRICK & ASSOCIATES
CONSULTING ENGINEERS
2110 MAPLE AVE. SOUTH PLAINFIELD, NJ 07080
201 581-6170

DATE	ISSUED TO	PR	TR
6-10-86	PORT AUTHORITY FOR APPROVAL C.R.S.C. FOR RECORD	10	1
6-10-86	CONTRACTORS FOR RECORD	1	1
6-21-86	PORT AUTHORITY FOR APPROVAL	11	1
10-23-86	PORT AUTHORITY FOR APPROVAL	10	1

ADDED CONSULTING ENGINEERS
NAME & ADDRESS FOR R.A. REQUEST

NO.	DATE	REVISION	BY

CANTOR, FITZGERALD SECURITIES CORP.
105th FLOOR
ONE WORLD TRADE CENTER, NEW YORK, N.Y.

EXPANSION OF CORPORATE BROKERS TRADING ROOM, TELEPHONE EQUIPMENT ROOM & SECURITIES CAGE WALL & FLOOR FINISH PLAN - AREA G-1

PROJECT NO 1373
SCALE 1/4" = 1'-0"
DRAWN BY J.F.P.
CHECKED BY GWP
DATE 6-2-86

DRAWING NO
105G

7